



FRONT ELEVATION

1/4" = 1'-0"



RIGHT ELEVATION


FINAL PLAN

DESIGNER: ISAAC JOHNSON SCALE: 1/4" = 1'-0" SHEET NO. A1		 Drexel TM DrexelTeam.com		102 HILL ROW A&M DEVELOPMENT PORTAGE, WI		COPYRIGHT © 2026 COPYRIGHT DREXEL BUILDING SUPPLY, IT IS REPRODUCED BY ANY MEANS ALL OR ANY PORTIONS WITHOUT PERMISSION OF DREXEL BUILDING SUPPLY. THIS DOCUMENT IS THE PROPERTY OF DREXEL BUILDING SUPPLY. ALL RIGHTS ARE RESERVED. IT IS NOT TO BE REPRODUCED OR TRANSMITTED IN ANY FORM OR BY ANY MEANS, ELECTRONIC OR MECHANICAL, INCLUDING PHOTOCOPYING, RECORDING, OR BY ANY INFORMATION STORAGE AND RETRIEVAL SYSTEM. ANYONE WHO VIOLATES THESE RIGHTS SHALL BE SUBJECT TO LEGAL ACTION. ALTHOUGH EVERY EFFORT WILL BE MADE BY DREXEL AND ITS DESIGNERS AND ENGINEERS TO PREPARE ACCURATE AND COMPLETE DRAWINGS, THE USER SHALL BE RESPONSIBLE FOR THE ACCURACY OF THE INFORMATION AND THE CONSEQUENCES OF ANY OMISSIONS OR CHANGES NOT INDICATED BY THE DRAWING. THE USER SHALL BE RESPONSIBLE FOR OBTAINING ALL NECESSARY PERMITS AND APPROVALS FROM THE APPROPRIATE AGENCIES. REPRESENTATION OF THE USER'S REPRESENTATION OF THE USER'S		FINAL PLAN REVISIONS 05/13/2026 05/18/2026 TJJ	
---	--	---	--	--	--	---	--	--	--



FINAL PLAN

DESIGNER ISAAC JOHNSON		PROJECT NO. M26-202-M	
SCALE 1/4" = 1'-0"		SHEET NO. A2	
 DrexelTeam.com		102 HILL ROW	
A&M DEVELOPMENT		PORTAGE, WI	
COPYRIGHT © 2026 COPYRIGHTED DESIGN. BUILDING, SUPPLY, IT IS REPRODUCED BY ANY MEANS ALL OR ANY PARTS OF THIS DOCUMENT ARE THE PROPERTY OF A&M DEVELOPMENT. ALL RIGHTS ARE RESERVED. NO PART OF THIS DOCUMENT MAY BE REPRODUCED OR TRANSMITTED IN ANY FORM OR BY ANY MEANS, ELECTRONIC OR MECHANICAL, INCLUDING PHOTOCOPYING, RECORDING, OR BY ANY INFORMATION STORAGE AND RETRIEVAL SYSTEM, WITHOUT PERMISSION IN WRITING FROM A&M DEVELOPMENT.		FINAL PLAN REVISIONS	
05/13/2026 TJJ		05/18/2026 TJJ	

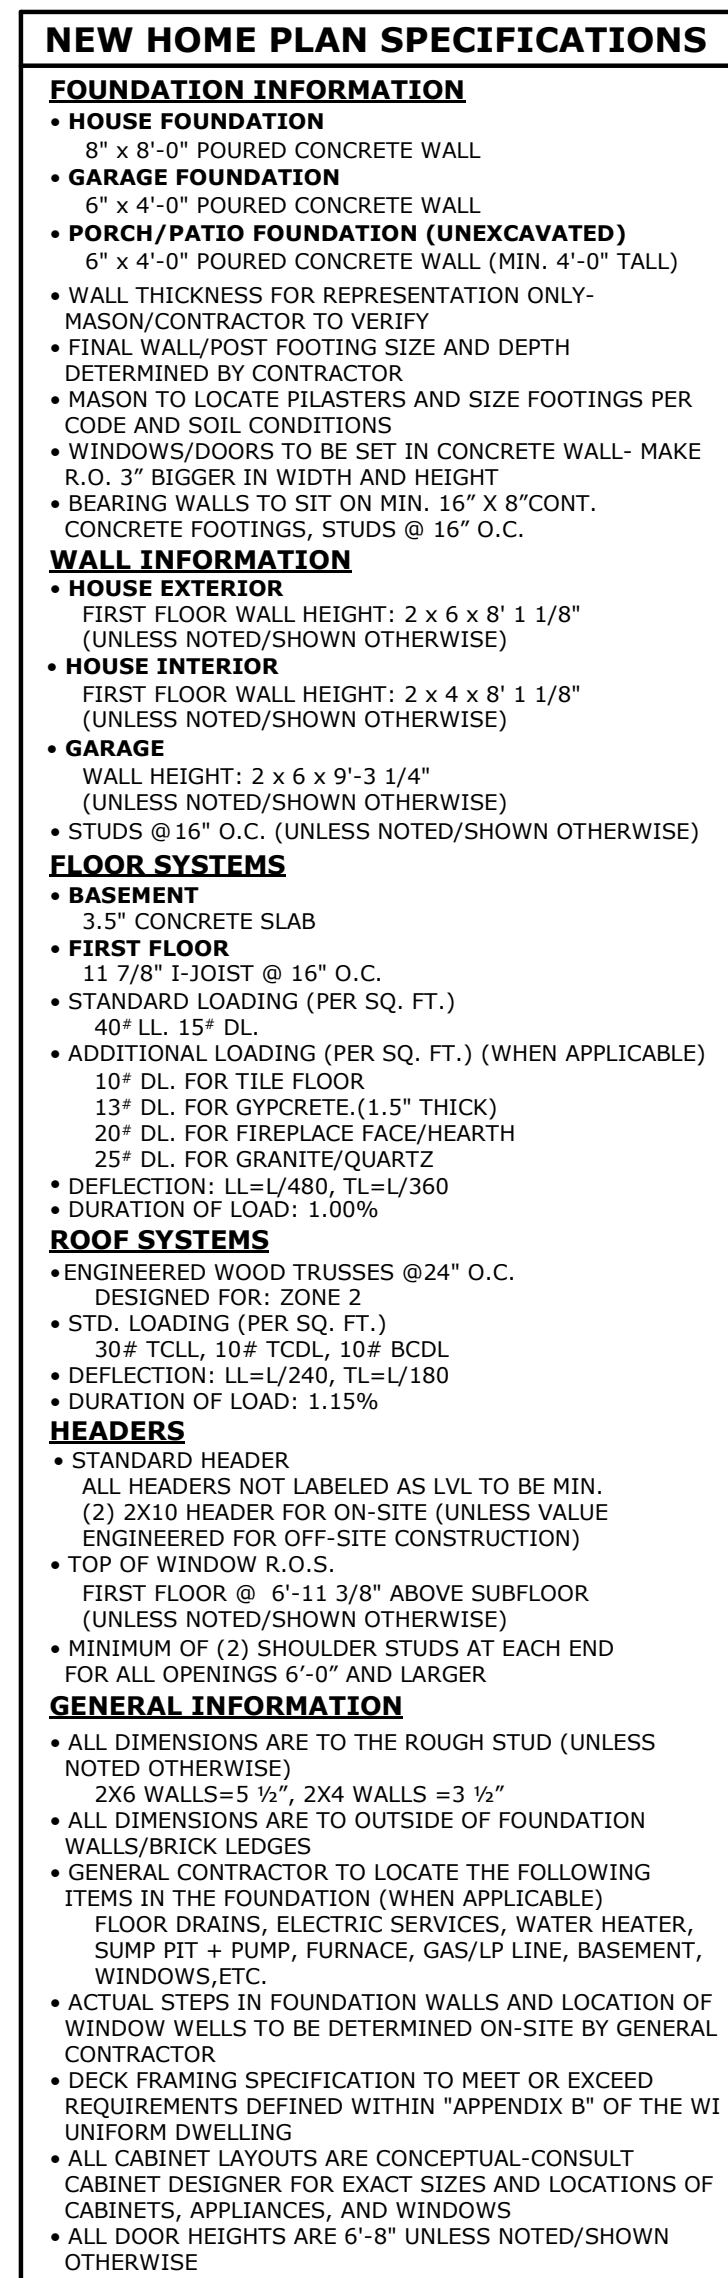


WALL BRACING

CONTINUOUS SHEATHING

(B)

DRAWN BY ISAAC JOHNSON	SCALE 1/4" = 1'-0"	SHEET NO. A3	PROJECT NO. M26-202-M	 Drexel DrexelTeam.com	102 HILL ROW	A&M DEVELOPMENT	PORTAGE, WI	COPYRIGHT © 2026 DREXEL CORPORATION. ALL RIGHTS RESERVED. NO PART OF THIS DOCUMENT OR THE CONTENTS HEREOF MAY BE REPRODUCED OR TRANSMITTED IN ANY FORM OR BY ANY MEANS, ELECTRONIC OR MECHANICAL, INCLUDING PHOTOCOPYING, RECORDING, OR BY ANY INFORMATION STORAGE AND RETRIEVAL SYSTEM, WITHOUT PERMISSION IN WRITING FROM DREXEL CORPORATION. THE INFORMATION CONTAINED HEREIN IS FOR THE EXCLUSIVE USE OF THE CLIENT AND IS NOT TO BE USED FOR ANY OTHER PURPOSE. THE INFORMATION CONTAINED HEREIN IS NOT TO BE USED FOR ANY OTHER PURPOSE. THE INFORMATION CONTAINED HEREIN IS NOT TO BE USED FOR ANY OTHER PURPOSE.	FINAL PLAN REVISIONS	05/13/2026 ITJ	05/18/2026 ITJ
----------------------------------	------------------------------	------------------------	---------------------------------	---	---------------------	----------------------------	-------------	---	-------------------------	-------------------	-------------------

LEFT FIRST FLOOR AREA	1878 SF	RIGHT FIRST FLOOR AREA	1878 SF
TOTAL AREA	1878 SF	TOTAL AREA	1878 SF
LEFT GARAGE FLOOR AREA	458 SF	RIGHT GARAGE FLOOR AREA	458 SF
LEFT LOWER LEVEL AREA	1767 SF	RIGHT LOWER LEVEL AREA	1767 SF

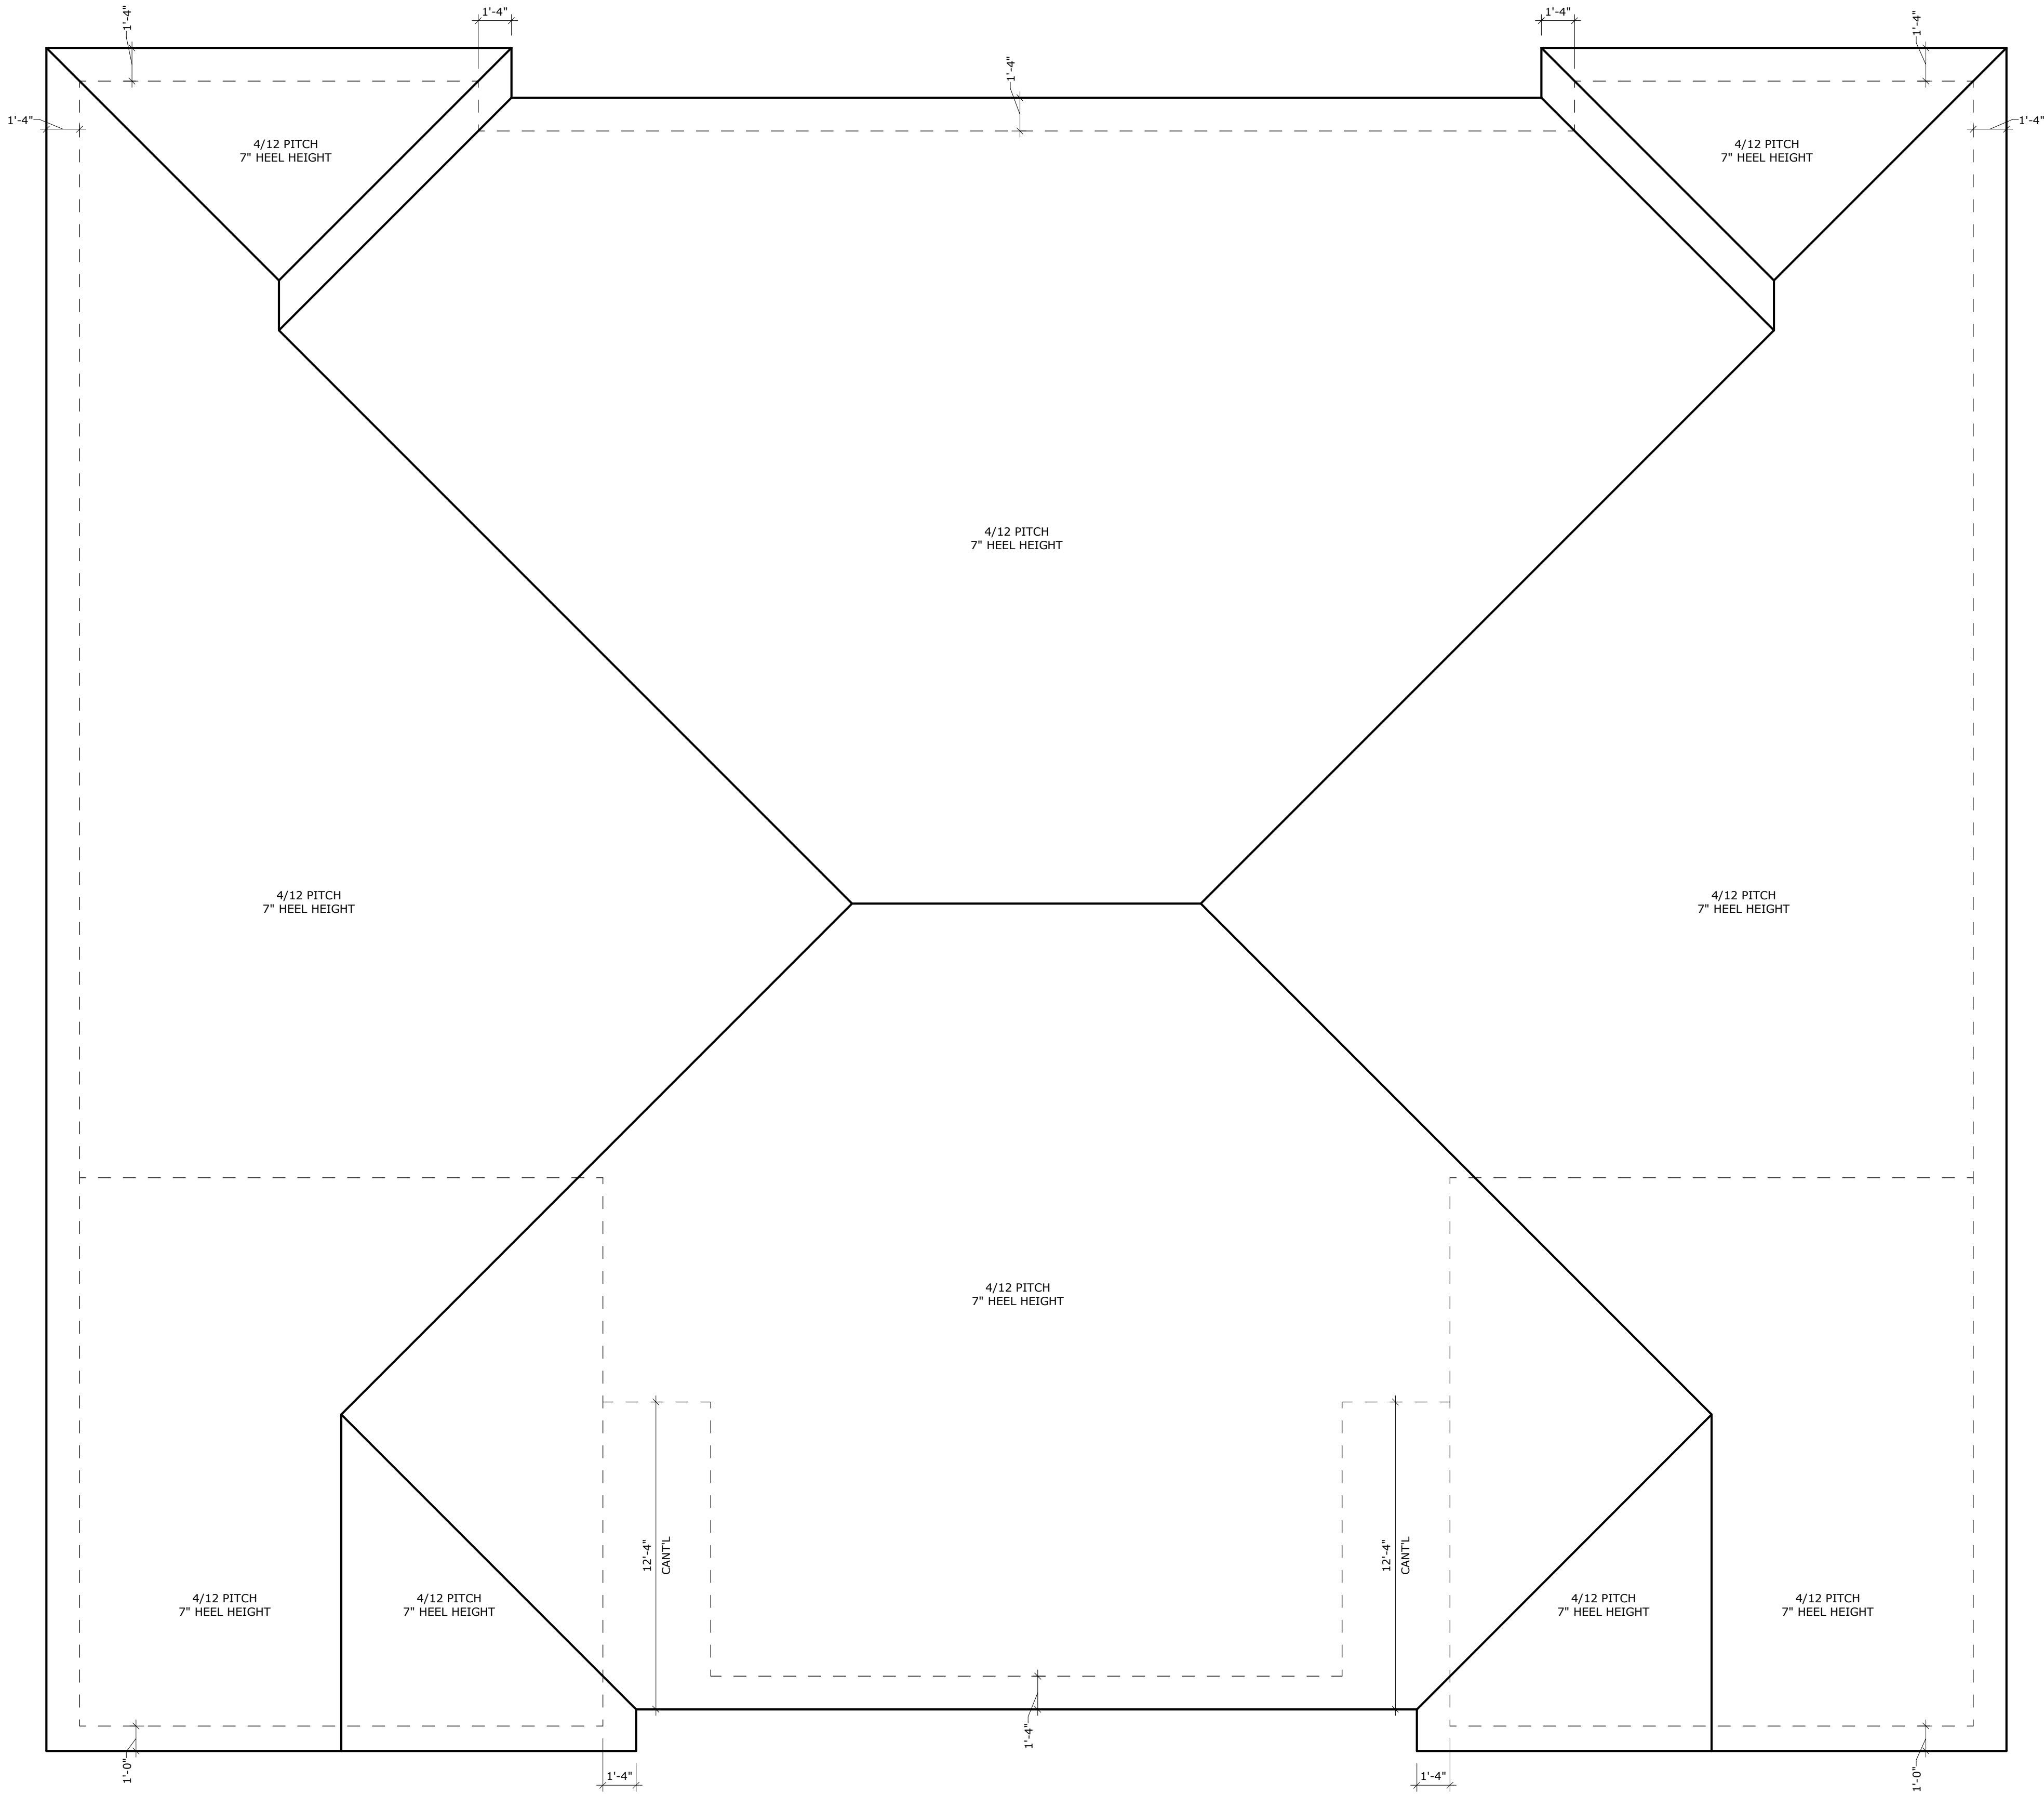

ROOF PLAN
1/4" = 1'-0"

FINAL PLAN

DESIGNER: ISAAC JOHNSON	SCALE: 1/4" = 1'-0"	102 HILL ROW		PORTAGE, WI	
SHEET NO: A5	PROJECT NO: M26-202-M	A&M DEVELOPMENT		1878 SF	
COPYRIGHT © 2026 DREXEL TEAM, INC. ALL RIGHTS RESERVED. THIS DOCUMENT IS THE PROPERTY OF DREXEL TEAM, INC. AND IS NOT TO BE REPRODUCED OR TRANSMITTED IN ANY FORM OR BY ANY MEANS, ELECTRONIC OR MECHANICAL, WITHOUT PERMISSION IN WRITING FROM DREXEL TEAM, INC. ANY UNAUTHORIZED REPRODUCTION OR TRANSMISSION OF THIS DOCUMENT IS STRICTLY PROHIBITED AND WILL BE PUNISHED BY LAW.		FINAL PLAN REVISIONS		05/13/2026 ITJ	05/18/2026 ITJ
ALTHOUGH EVERY EFFORT WILL BE MADE BY DREXEL TEAM, INC. TO ENSURE THE ACCURACY OF THE INFORMATION CONTAINED HEREIN, THE INFORMATION IS PROVIDED "AS IS" WITHOUT WARRANTY OF ANY KIND, EXPRESS OR IMPLIED, INCLUDING BUT NOT LIMITED TO THE WARRANTIES OF MERCHANTABILITY, FITNESS FOR A PARTICULAR PURPOSE, AND NONINFRINGEMENT OF THIRD PARTY RIGHTS. ALL INFORMATION IS SUBJECT TO CHANGE WITHOUT NOTICE.		A		A	A
		B		B	B
		C		C	C
		D		D	D
		E		E	E
		F		F	F
		G		G	G
		H		H	H
		I		I	I
		J		J	J
		K		K	K
		L		L	L
		M		M	M
		N		N	N
		O		O	O
		P		P	P
		Q		Q	Q
		R		R	R
		S		S	S
		T		T	T
		U		U	U
		V		V	V
		W		W	W
		X		X	X
		Y		Y	Y
		Z		Z	Z