




FRONT ELEVATION

1/4" = 1'-0"



RIGHT ELEVATION

1/4" = 1'-0"

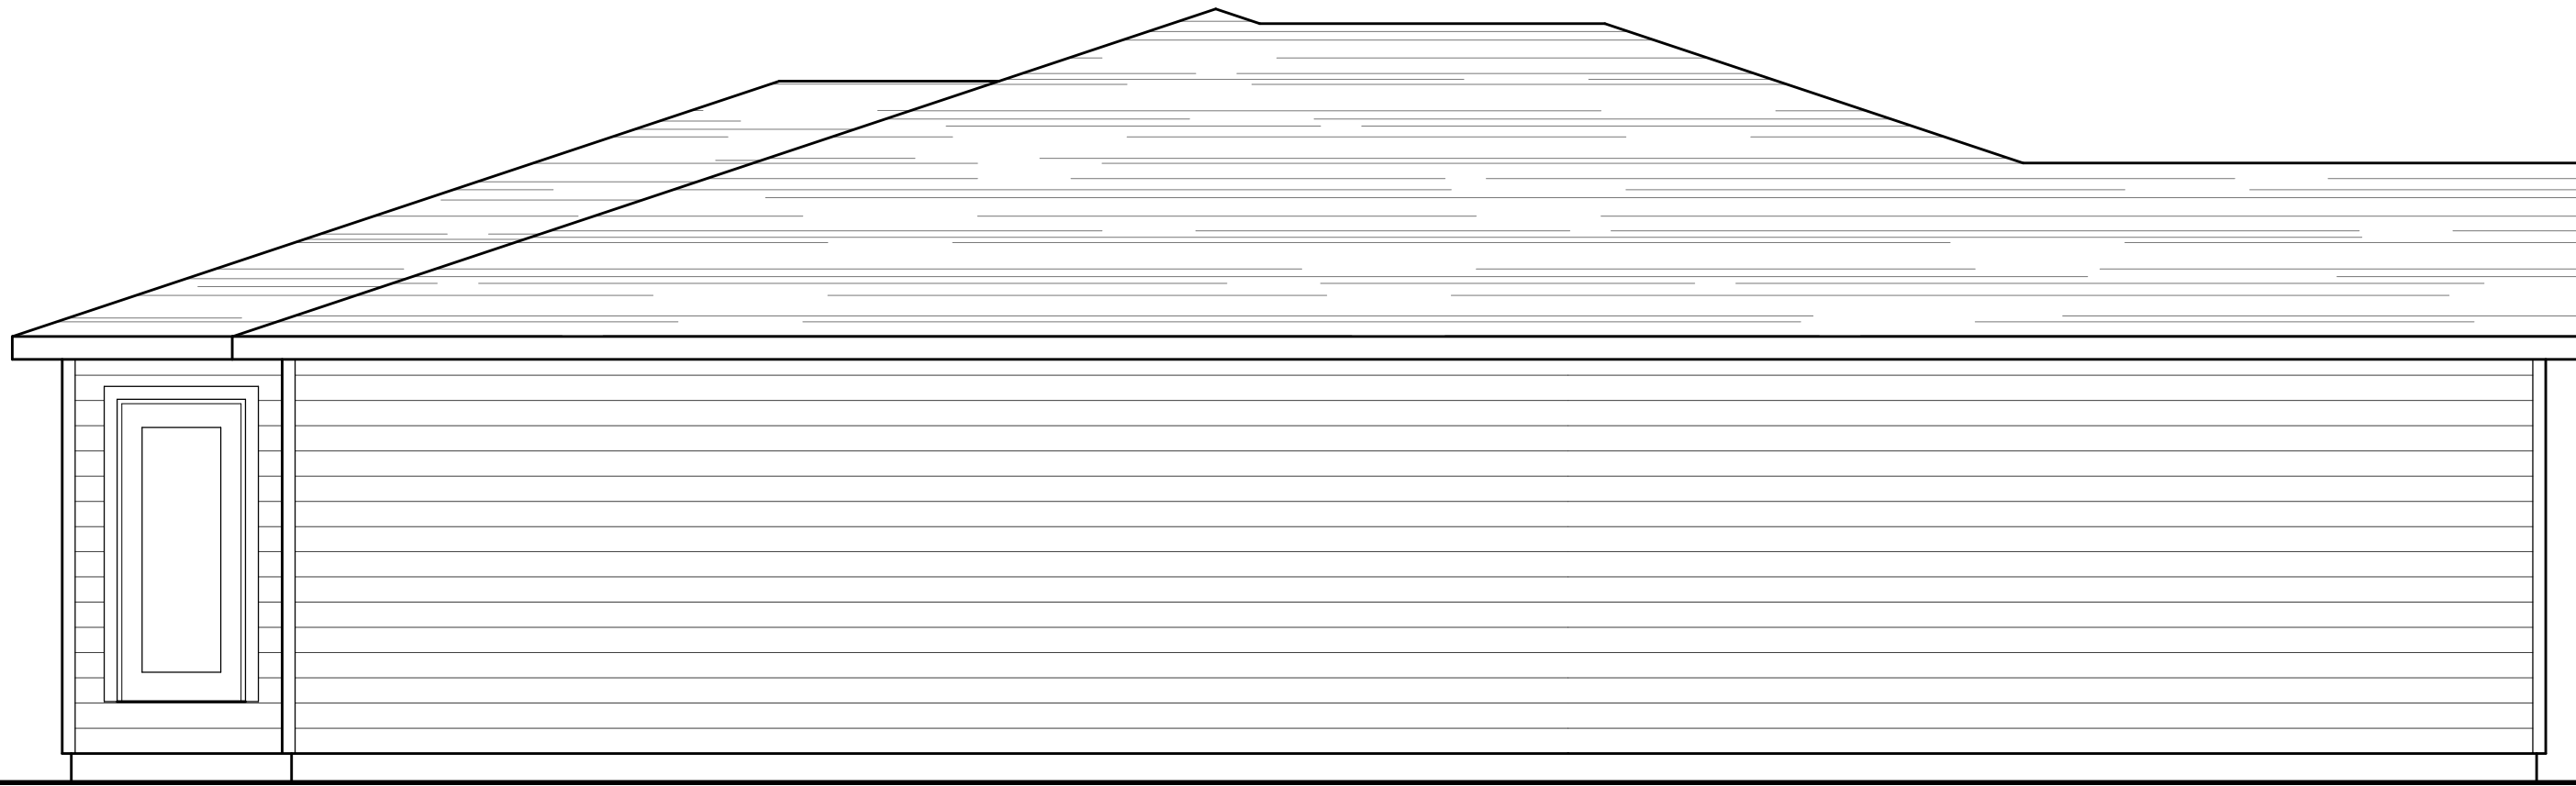

LEFT ELEVATION

1/4" = 1'-0"




REAR ELEVATION

1/4" = 1'-0"

FINAL PLAN

DESIGNER: ISAAC JOHNSON	SCALE: 1/4" = 1'-0"	SHEET NO.: A1	PROJECT NO.: M26-215-M
100 LAKE ROAD		PORTAGE, WI	
A&M DEVELOPMENT			
COPYRIGHT © 2026 CONCEPTS AND BUILDING DESIGN OF THE HOUSE ARE THE PROPERTY OF THE ARCHITECT. NO PART OF THIS DOCUMENT MAY BE REPRODUCED OR TRANSMITTED IN ANY FORM OR BY ANY MEANS, ELECTRONIC OR MECHANICAL, INCLUDING PHOTOCOPYING, RECORDING, OR BY ANY INFORMATION STORAGE AND RETRIEVAL SYSTEM, WITHOUT PERMISSION IN WRITING FROM THE ARCHITECT. ALTHOUGH EVERY EFFORT WILL BE MADE BY THE ARCHITECT TO PROVIDE ACCURATE INFORMATION, THE ARCHITECT MAKES NO WARRANTY, REPRESENTATION OR GUARANTEE OF THE ACCURACY OF THE INFORMATION PROVIDED.			
FINAL PLAN		ITJ	
05/19/2026			

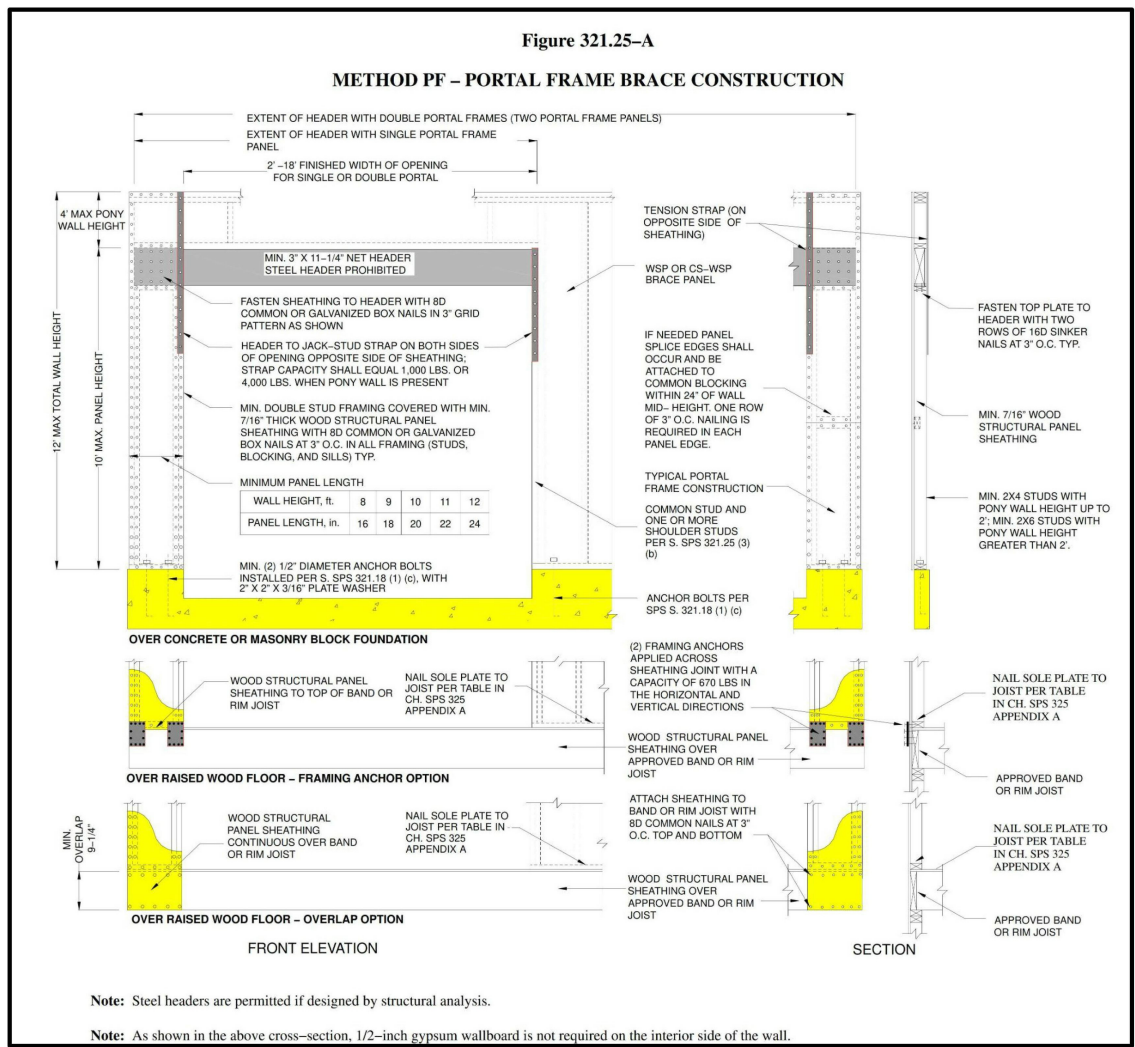

FINAL PLAN	05/19/2026	ITJ
1	2	3
4	5	6
7	8	9
364	365	366

FINAL PLAN

$$1/4'' = 1'-0''$$

<u>LEFT</u>		<u>RIGHT</u>	
FIRST FLOOR AREA	2037 SF	FIRST FLOOR AREA	2037 SF
<u>TOTAL AREA</u>	<u>2037 SF</u>	<u>TOTAL AREA</u>	<u>2037 SF</u>
GARAGE AREA	456 SF	GARAGE AREA	456 SF
LOWER LEVEL AREA	1885 SF	LOWER LEVEL AREA	1885 SF

FOUNDATION INFORMATION

- ### WALL INFORMATION


- ## ROOF SYSTEMS

- ## GENERAL INFORMATION

- ## GENERAL INFORMATION
- * ALL DIMENSIONS ARE TO ROUGH STUD (UNLESS NOTED OTHERWISE)
 - * 2X6 WALLS = 5 1/2" , 2X4 WALLS = 3 1/2"
 - * RESPECTIVE CONTRACTORS ARE TO BE RESPONSIBLE FOR LOCATION OF THE FOLLOWING ITEMS IN THE FOUNDATION (WHEN APPLICABLE)
 - * FLOOR DRAINS, ELECTRIC SERVICES, WATER HEATER, SUMP PIT + PUMP, FURNACE, GAS/LP LINE, BASEMENT WINDOWS, SEWER/SEWER LINE, ETC.
 - * DECK FRAMING SPECIFICATION SHALL MEET OR EXCEED REQUIREMENTS DEFINED WITHIN "APPENDIX B" OF THE WI UNIFORM DWELLING CODE
 - * RETAINING WALLS ARE TO BE DETERMINED BY SITE CONDITIONS. FINAL DESIGN AND DETAILS BY CONTRACTOR, MASON, OR LANDSCAPING CONTRACTOR
 - * EXTERIOR DOOR THRESHOLDS AND CONCRETE W/ CONCRETE TO BE PRESSURE TREATED PER WI SPS 320 10
 - * FRAMING CONTRACTOR IS RESPONSIBLE FOR TRANSFERRING ALL POINT LOADS FROM ABOVE THROUGH THE FLOOR SYSTEMS & WALLS, PROVIDING CONTINUOUS LOAD PATHS WITH SOLID BLOCKING DOWN TO CONCRETE FOUNDATION WALLS/FOOTINGS BELOW
 - * CONTRACTOR SHALL VERIFY ALL CONTRACTUAL ONLY CONTRACTOR TO VERIFY FINAL CABINET AND APPLIANCE SIZES AND LOCATIONS WITH CABINET SUPPLIER/DESIGNER PRIOR TO FABRICATION AND INSTALLATION.
 - * INTERIOR DOOR HEIGHTS ARE 6'-8" UNLESS NOTED/SHOWN OTHERWISE
 - * EXTERIOR OR ROUGH OPENINGS PER MANUFACTURER'S SPECIFICATIONS
 - * ALL WINDOW CALLOUTS IN GENERIC SIZES ARE IN INCHES (E.G. C3060 = 30" x 60" CASEMENT)
 - (UNLESS NOTED OTHERWISE)
 - * HEAT LOSS CALCULATIONS ARE RESPONSIBILITY OF GENERAL CONTRACTOR
 - * ANY NEEDED ELECTRICAL, MECHANICAL, PLUMBING, LANDSCAPING, GRADING PLANS PROVIDED BY

FOUNDATION PLAN

1/4" = 1'-0"

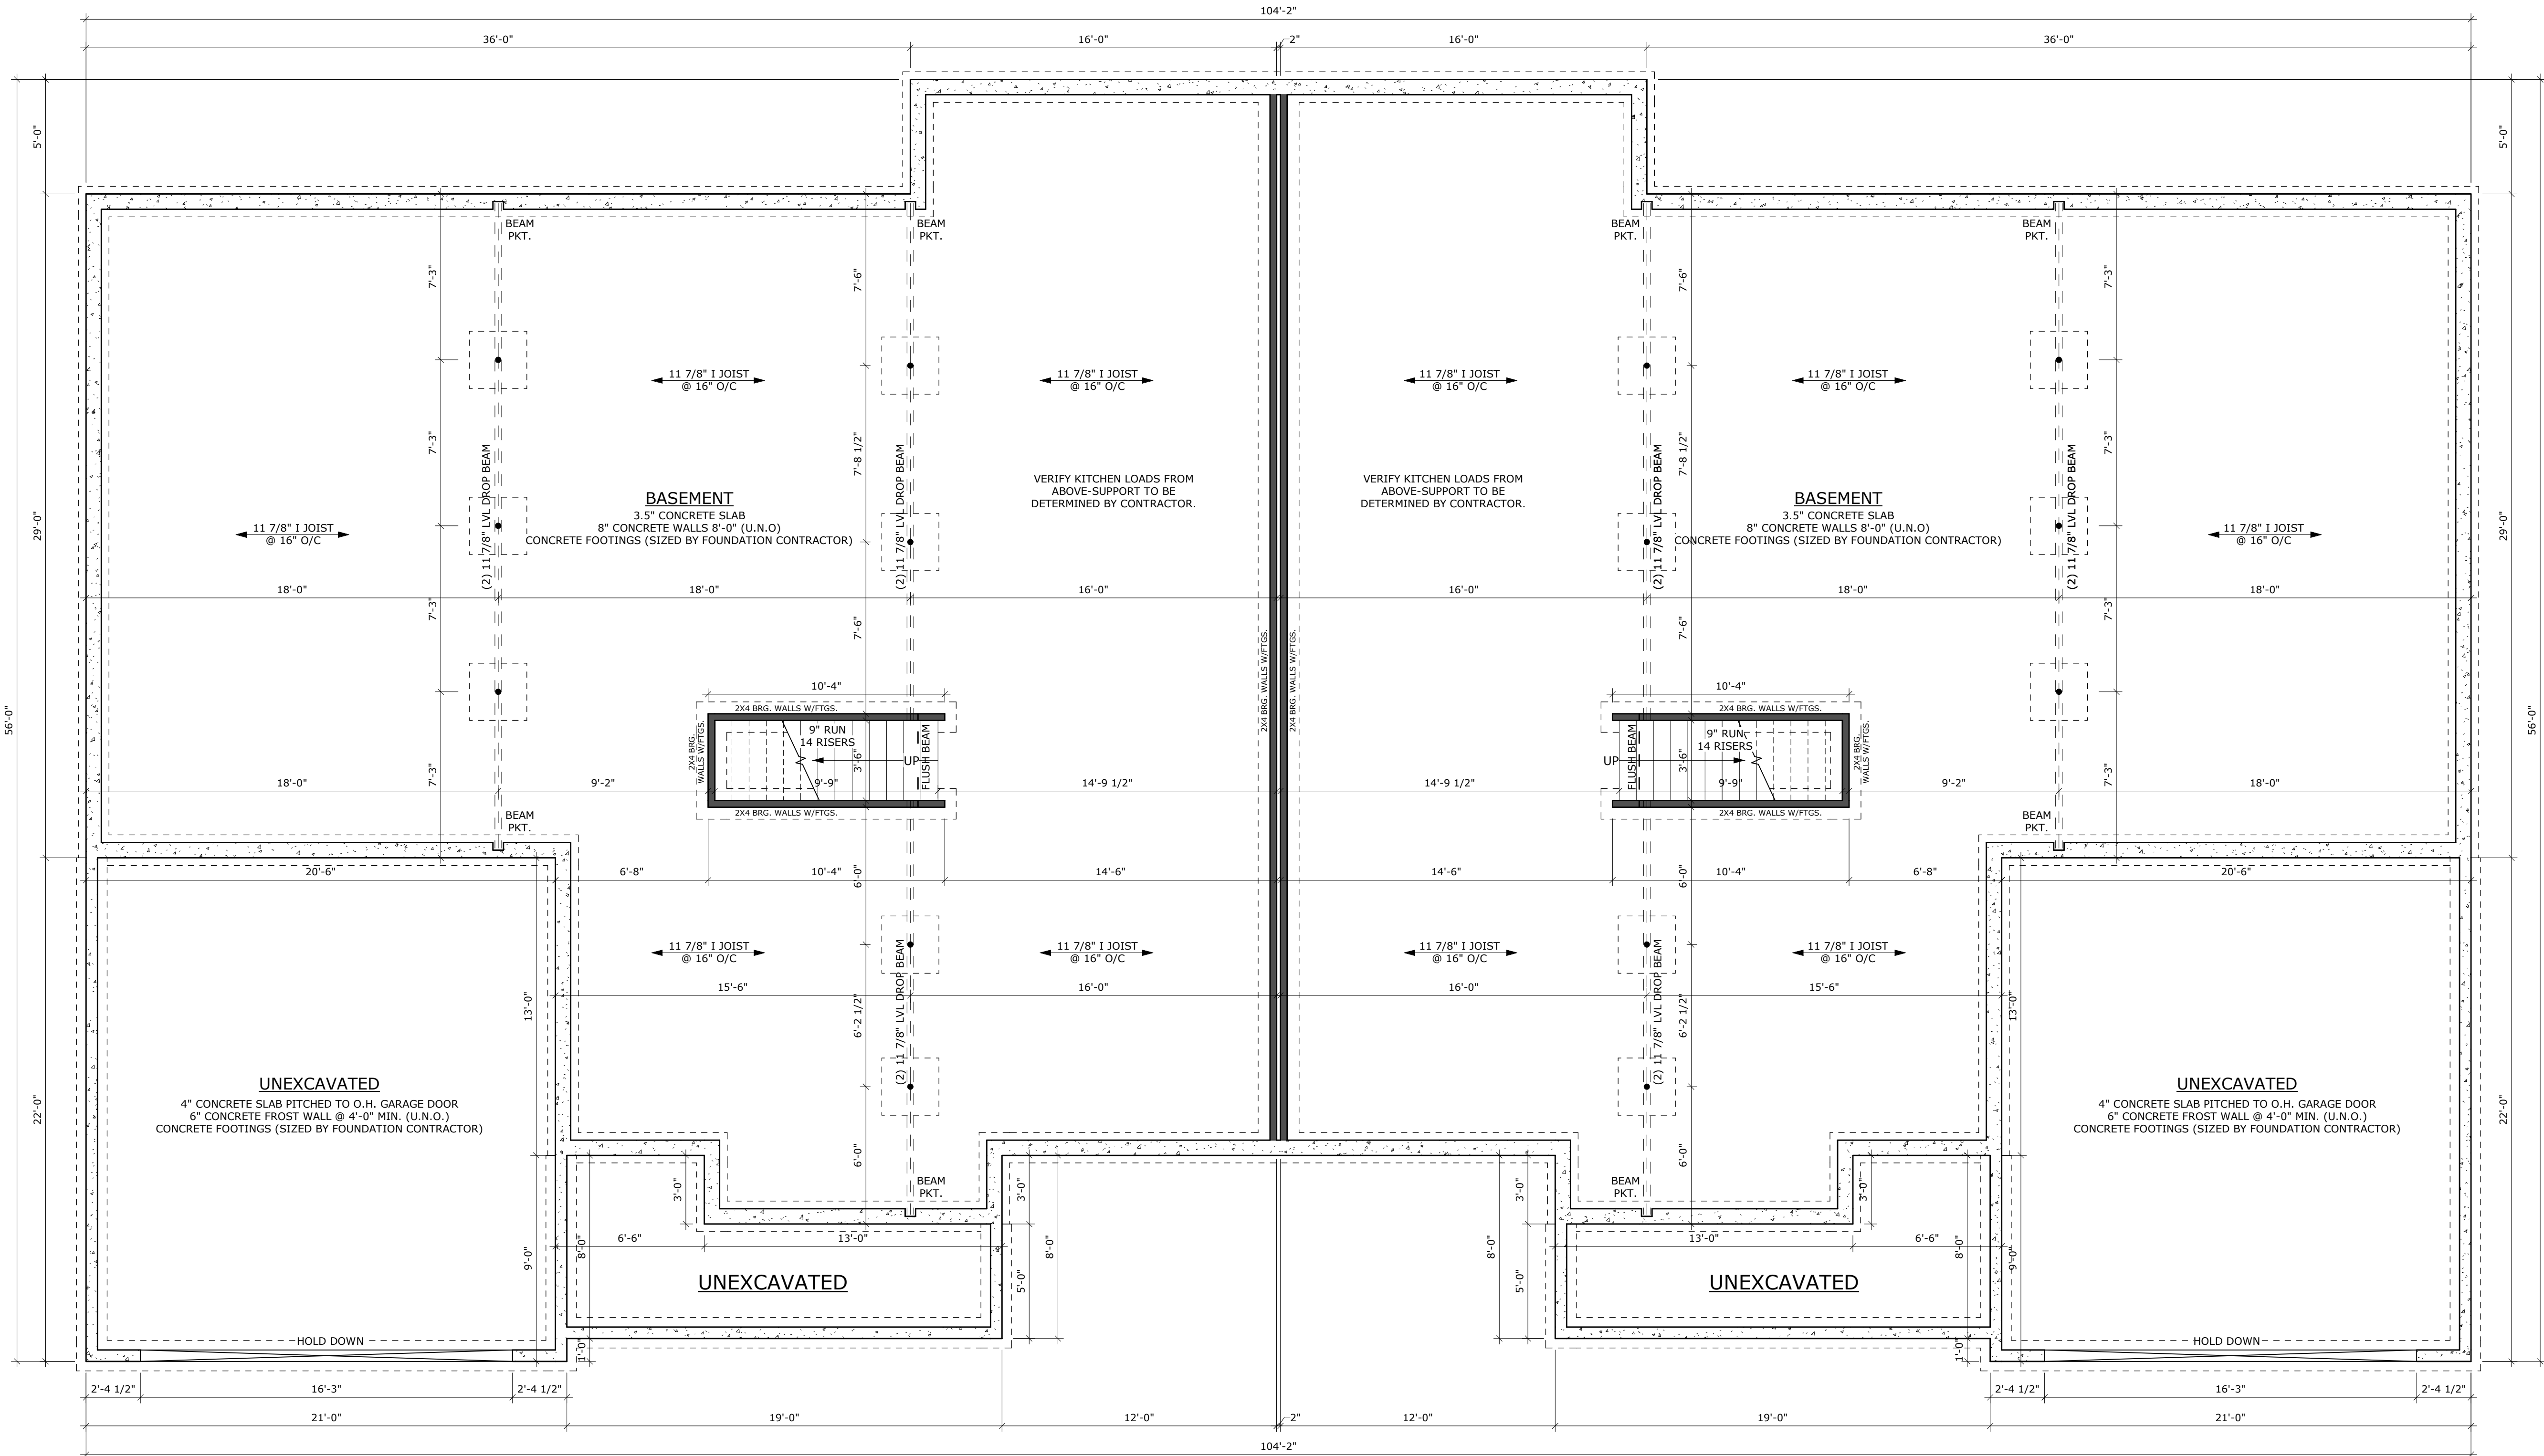

FOUNDATION INFORMATION

- HOUSE FOUNDATION**
 - 8" x 8'-0" POURED CONCRETE WALL
- GARAGE FOUNDATION**
 - 6" x 4'-0" POURED CONCRETE WALL
- PORCH/PATIO FOUNDATION (UNEXCAVATED)**
 - 6" x 4'-0" POURED CONCRETE WALL
- WALL THICKNESSES PER SPS 321.18 WITH 3000 PSI UNREINFORCED CONCRETE-FOUNDATION CONTRACTOR/GENERAL CONTRACTOR TO VERIFY PER SITE CONDITIONS AND CONSTRUCTION/CODE REQUIREMENTS
- INTERIOR BEARING WALLS TO SIT ON MINIMUM 16" X 8" CONT. CONCRETE FOOTINGS, STUDS @ 16" O.C.
- DUE TO UNKNOWN GRADE CONDITIONS, ACTUAL STEPS IN FOUNDATION WALLS & LOCATIONS OF WINDOW WELLS ARE TO BE DETERMINED ON SITE BY FOUNDATION CONTRACTOR/GENERAL CONTRACTOR
- FINAL WALL FOOTING SIZE & DEPTH TO BE DETERMINED BY FOUNDATION CONTRACTOR/GENERAL CONTRACTOR PER SITE CONDITIONS AND APPLICABLE CODE REQUIREMENTS
- POURED CONCRETE FOOTINGS TO BEAR ON UNDISTURBED SOIL BELOW FROST LINE
- FOUNDATION CONTRACTOR OR GENERAL CONTRACTOR TO DETERMINE SOIL CONDITIONS AND CONSTRUCT FOUNDATIONS IN ACCORDANCE WITH WI SPS 320.24, THE MOST RESTRICTIVE STANDARDS OF SPS 312.15-SPS 321.18, ACI 318-14 & ACI 332-14 TO BE FOLLOWED FOR ALL FOOTING & FOUNDATION WALL REINFORCEMENT.
- ASSUMED SOIL CAPACITY IS 2000 PSF. FOOTING SIZES SHALL BE ADJUSTED AS REQUIRED FOR ACTUAL SITE-DETERMINED SOIL BEARING CONDITIONS.
- FOUNDATION CONTRACTOR TO LOCATE/SIZE PILASTERS & FOOTINGS PER CODE & SOIL CONDITIONS
- ROUGH OPENINGS OF WINDOWS/DOORS SET IN CONCRETE WALL TO BE 3" LARGER IN WIDTH & HEIGHT
- ALL STRUCTURAL DIMENSIONS ARE TO CONCRETE UNLESS NOTED OTHERWISE - WOOD FRAMED FULL/PARTIAL EXPOSURE WALLS MAY BE OFFSET FROM CONCRETE TO ACCOMMODATE RIGID FOAM BOARDS

WALL INFORMATION

- HOUSE EXTERIOR**
 - FIRST FLOOR WALL HEIGHT: 2 x 6 x 9'-3 1/4" (UNLESS NOTED/SHOWN OTHERWISE)
 - GARAGE**
 - WALL HEIGHT: 2 x 6 x 9'-3 1/4" (UNLESS NOTED/SHOWN OTHERWISE)
 - STUDS @ 16" O.C. (UNLESS NOTED/SHOWN OTHERWISE)**
 - INTERIOR WALLS ARE 2X4 (HGT. TO MATCH EXT.) UNLESS NOTED OTHERWISE
 - INDICATED TALL WALLS ARE TO BE DESIGNED BY ENGINEERED WOOD PRODUCT SUPPLIER OR OTHERS
 - TAPERED WALLS ARE TO BE FRAMED TO THE UNDERSIDE OF TRUSSES/RAFTERS (UNLESS NOTED OTHERWISE)
 - REQUIRED FIRE SEPARATION BETWEEN THE HOUSE AND GARAGE SHALL BE PROVIDED IN ACCORDANCE WITH ALL APPLICABLE CODES. REFER TO CODE REQUIREMENTS FOR MATERIALS AND ASSEMBLIES.
- FLOOR SYSTEMS**
- BASEMENT**
 - REINFORCED 3.5" CONCRETE SLAB
 - FIRST FLOOR**
 - 11 7/8" I-JOIST @ 16" O.C.
 - STANDARD LOADING (PER SQ. FT.): 40' LL, 15' DL
 - ADDITIONAL LOADING (PER SQ. FT.) (WHEN APPLICABLE)
 - 10' DL FOR TILE FLOOR
 - 13' DL FOR GYPCRETE (1.5" THICK)
 - 25' DL FOR GRANITE/QUARTZ
 - 20' DL FOR FIREPLACE FACE
 - 20' DL FOR FIREPLACE HEARTH
 - DEFLECTION: LL=L/480, TL=L/360
 - DURATION OF LOAD: 1.00%
 - FRAMING CONTRACTOR TO REFERENCE JOIST/TRUSS LAYOUT PLANS TO VERIFY EXACT SIZE AND LOCATION OF ALL FLUSH BEAMS IN FLOOR SYSTEM

ROOF SYSTEMS


- ENGINEERED WOOD TRUSSES @ 24" O.C.
 - DESIGNED FOR: ZONE 2
 - STD. LOADING (PER SQ. FT.)
 - 30# TCDL, 10# TCCL, 10# TCCL, 10# BCDL
 - DEFLECTION: LL=L/240, TL=L/180
 - DURATION OF LOAD: 1.15%
 - FRAMING CONTRACTOR TO REFERENCE TRUSS LAYOUT PLANS TO VERIFY EXACT LOCATIONS OF GIRDER TRUSSES & THEIR RESPECTIVE BEARING & UPLIFT ANCHORING REQUIREMENTS
 - CONTRACTOR TO PROVIDE ATTIC SCUTTLE & LOCATION
- HEADERS**
- STANDARD HEADER
 - ANY HEADERS NOT CALLED OUT TO BE MIN. (2) 2X10 HEADER (WITH FLAT 2X) (UNLESS VALUE ENGINEERED FOR DREXEL OFF-SITE CONSTRUCTION)
 - TOP OF WINDOW ROUGH OPENING
 - FIRST FLOOR @ 6'-11 3/8" ABOVE SUBFLOOR (UNLESS NOTED/SHOWN OTHERWISE)
 - MINIMUM OF (2) SHOULDER STUDS AT EACH END FOR ALL OPENINGS 6'-0" AND LARGER (UNLESS NOTED OTHERWISE)
 - GENERAL CONTRACTOR TO PROVIDE REQUIRED HEADERS AT CONCRETE OPENINGS IF NOT NOTED ON FOUNDATION PLAN

GENERAL INFORMATION

- ALL DIMENSIONS ARE TO ROUGH STUD (UNLESS NOTED OTHERWISE)
- 2X6 WALLS=5 1/2", 2X4 WALLS=3 1/2"
- RESPECTIVE CONTRACTORS ARE TO BE RESPONSIBLE FOR LOCATION OF THE FOLLOWING ITEMS IN THE FOUNDATION (WHEN APPLICABLE)
 - FLOOR DRAINS, ELECTRIC SERVICES, WATER HEATER, SUMP PIT + PUMP, FURNACE, GAS/LP LINE, BASEMENT WINDOWS, SEPTIC/SEWER LINE, ETC.
- DECK FRAMING SPECIFICATION SHALL MEET OR EXCEED REQUIREMENTS DEFINED WITHIN "APPENDIX B" OF THE WI UNIFORM DWELLING CODE
- RETAINING WALLS ARE TO BE DETERMINED BY SITE CONDITIONS. FINAL DESIGN AND DETAILS BY CONTRACTOR, MASON, OR LANDSCAPING CONTRACTOR
- ALL LUMBER IN PERMANENT CONTACT W/ CONCRETE TO BE PRESSURE TREATED PER WI SPS 320.10 THROUGH THE FLOOR SYSTEMS & WALLS, PROVIDING CONTINUOUS LOAD PATHS WITH SOLID BLOCKING DOWN TO CONCRETE FOUNDATION WALLS/FOOTINGS BELOW
- ALL CABINET LAYOUTS ARE CONCEPTUAL ONLY. CONTRACTOR TO VERIFY FINAL CABINET AND APPLIANCE SIZES AND LOCATIONS WITH CABINET SUPPLIER/DESIGNER PRIOR TO FABRICATION AND INSTALLATION.
- INTERIOR DOOR HEIGHTS ARE 6'-8" UNLESS NOTED/SHOWN OTHERWISE
- EXTERIOR DOOR ROUGH OPENINGS PER MANUFACTURER SPECIFICATIONS.
- ALL WINDOW CALLOUTS IN GENERIC SIZES ARE IN INCHES (E.G. C3060 = 30" X 60" CASEMENT) (UNLESS NOTED OTHERWISE)
- HEAT LOSS CALCULATIONS ARE RESPONSIBILITY OF GENERAL CONTRACTOR
- ANY NEEDED ELECTRICAL, MECHANICAL, PLUMBING, LANDSCAPING, GRADING PLANS PROVIDED BY OTHERS

FINAL PLAN

DESIGNER: ISAAC JOHNSON	SCALE: 1/4" = 1'-0"	SHEET NO: A3	PROJECT NO: M26-215-M
100 LAKE ROAD		PORTAGE, WI	
A&M DEVELOPMENT			
COPYRIGHT © 2026		FINAL PLAN	
CONTRACTOR: DREXEL TEAM, INC. 100 LAKE ROAD, PORTAGE, WI 53073-1000. THIS DOCUMENT IS THE PROPERTY OF DREXEL TEAM, INC. AND IS NOT TO BE REPRODUCED OR TRANSMITTED IN ANY FORM OR BY ANY MEANS, ELECTRONIC OR MECHANICAL, INCLUDING PHOTOCOPYING, RECORDING, OR BY ANY INFORMATION STORAGE AND RETRIEVAL SYSTEM, WITHOUT THE WRITTEN PERMISSION OF DREXEL TEAM, INC. ALL RIGHTS ARE RESERVED.		05/19/2026	
ALTHOUGH EVERY EFFORT WILL BE MADE BY DREXEL TEAM, INC. TO ENSURE THE ACCURACY OF THE INFORMATION CONTAINED HEREIN, THE INFORMATION IS PROVIDED "AS IS" WITHOUT WARRANTY OF ANY KIND, EXPRESS OR IMPLIED, INCLUDING BUT NOT LIMITED TO THE WARRANTIES OF MERCHANTABILITY, FITNESS FOR A PARTICULAR PURPOSE, AND NONINFRINGEMENT OF THIRD PARTY RIGHTS. THE USER ASSUMES ALL RESPONSIBILITY FOR THE USE OF THE INFORMATION CONTAINED HEREIN AND FOR ANY DAMAGE TO PERSONS OR PROPERTY THAT MAY BE CAUSED BY ANY ERRORS OR OMISSIONS. DREXEL TEAM, INC. ACCEPTS NO LIABILITY FOR SUCH DAMAGES.			

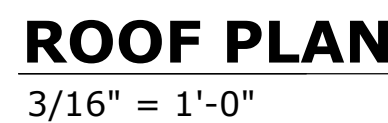

<u>LEFT</u>		<u>RIGHT</u>	
FIRST FLOOR AREA	2037 SF	FIRST FLOOR AREA	2037 SF
<u>TOTAL AREA</u>	<u>2037 SF</u>	<u>TOTAL AREA</u>	<u>2037 SF</u>
GARAGE AREA	456 SF	GARAGE AREA	456 SF
LOWER LEVEL AREA	1885 SF	LOWER LEVEL AREA	1885 SF

- ALL DIMENSIONS ARE TO ROUGH STUD (UNLESS NOTED OTHERWISE)
- 2X6 WALLS = 5 1/2", 2X4 WALLS = 3 1/2"
- RESPECTIVE CONTRACTORS ARE TO BE RESPONSIBLE FOR LOCATION OF THE FOLLOWING ITEMS IN THE FOUNDATION (WHEN APPLICABLE)
 - FLOOR DRAINS, ELECTRIC SERVICE, WATER HEATER, SUMP PIT + PUMP, FURNACE, GAS/LP LINE, BASEMENT WINDOWS, SEPTIC/SEWER LINE, ETC.
- DECK FRAMING CONTRACTORS SHALL MEET OR EXCEED REQUIREMENTS DEFINED WITHIN "APPENDIX B" OF THE WI UNIFORM DWELLING CODE
- ALL CONDITIONS ARE TO BE DETERMINED BY THE ARCHITECT. FINAL DESIGN AND DETAILS BY CONTRACTOR, MASON, OR LANDSCAPING CONTRACTOR
- ALL LUMBER IN PERMANENT CONTACT W/ CONCRETE TO BE PRESSURE TREATED PER WILSPS 320.10
- ALL FOUNDATIONS ARE TO BE DETERMINED BY THE ARCHITECT. FINAL DESIGN AND DETAILS BY CONTRACTOR, MASON, OR LANDSCAPING CONTRACTOR
- THROUGH THE FLOOR SYSTEMS & WALLS, PROVIDING CONTINUOUS LOAD PATHS WITH SOLID BLOCKING DOWN TO CONCRETE FOUNDATION WALLS/FOOTINGS BELOW
- ALL CABINET LAYOUTS ARE CONCEPTUAL ONLY. CONTRACTOR TO VERIFY FINAL CABINET AND APPLIANCE SIZES, AND LOCATIONS WITH CABINET SUPPLIER/DESIGNER PRIOR TO FABRICATION AND INSTALLATION
- INTERIOR DOOR HEIGHTS ARE 6'-8" UNLESS NOTED/SHOWN OTHERWISE
- EXTERIOR DOOR ROUGH OPENINGS PER MANUFACTURER SPECIFICATIONS.
 - ALL DOOR ROUGH CALCULATIONS IN GENERIC SIZES ARE IN INCHES (E.G. C3060 = 30" x 60" CASEMENT)
- (UNLESS NOTED OTHERWISE)
- HEAT LOSS CALCULATIONS ARE RESPONSIBILITY OF GENERAL CONTRACTOR
- ANY NEEDED ELECTRICAL, MECHANICAL, PLUMBING, LANDSCAPING, GRADING PLANS PROVIDED BY ARCHITECT

 DrexelTeam.com		100 LAKE ROAD		100 LAKE ROAD		100 LAKE ROAD	
DESIGNER: ISAAC JOHNSON		PROJECT NO: M/26-215-M		A&M DEVELOPMENT		PORTAGE, WI	
SCALE: As indicated		SHEET NO: A4		COPYRIGHT © 2026		FINAL PLAN	
PROJECT NO: M/26-215-M		DESIGNER: ISAAC JOHNSON		COPYRIGHT DREXEL, BILLING SUPPLY IT IS REPRODUCED BY ANY MEANS ALL OR ANY PARTS THEREOF WITHOUT THE WRITTEN PERMISSION OF DREXEL. ANY REPRODUCTION OR TRANSMISSION IN ANY FORM OR BY ANY MEANS, ELECTRONIC OR MECHANICAL, INCLUDING PHOTOCOPYING, RECORDING, OR BY ANY INFORMATION STORAGE AND RETRIEVAL SYSTEM, IS STRICTLY PROHIBITED.		05/19/2026	
PROJECT NO: M/26-215-M		DESIGNER: ISAAC JOHNSON		DREXEL, A DIVISION OF DREXEL CORP., IS A REGISTERED SERVICE MARK AND ALL RIGHTS ARE RESERVED BY DREXEL AND ITS AFFILIATES. DREXEL, DREXEL TEAM AND DREXEL TEAM.COM ARE TRADE NAMES OF DREXEL CORP.		05/19/2026	
PROJECT NO: M/26-215-M		DESIGNER: ISAAC JOHNSON		ALTHOUGH EVERY EFFORT SHALL BE MADE TO PREPARE AND SUBMIT ACCURATE AND COMPLETE INFORMATION, THE INFORMATION IS PROVIDED "AS IS" WITHOUT WARRANTY OF ANY KIND, EITHER EXPRESS OR IMPLIED, INCLUDING BUT NOT LIMITED TO THE ACCURACY, COMPLETENESS, OR SUITABILITY OF THE INFORMATION FOR ANY PURPOSE.		05/19/2026	
PROJECT NO: M/26-215-M		DESIGNER: ISAAC JOHNSON		CHANGES OR AMENDMENTS REQUIRED DURING REPRESENTATION OF MAPS ACCURACY.		05/19/2026	